INDEX SHEET

1. Index Sheet & General Notes
2. Site Plan
3. Foundation & Anchor Bolt Plan
4. Left & Right Elevation Views
5. Front & Rear Elevation Views
6. Building Section View

General Notes

1. Bottom wall plate shall be of pressure treated lumber & all fasteners shall be compatable with the treatment.
2. All rafters, ceiling joists & ridge boards shall be No. 1 Grade, Southern Pine.
3. All wall studs shall be Stud Grade, Spruce-Pine-Fir (SPF).
4. All rafters & ceiling joists are full length (no splices).
5. Monolithic foundation/floor shall be 4500 psi poured-in-place concrete with 5% to 7% air entrainment.
6. Max. 8" step down from the shed floor to the exterior grade at the door (or a 3'x3' landing is required within 8").
7. Design Criteria:
   - -floor live load.....40 lbs./sf
   - -wind load.....16.4 lbs./sf
   - -attic floor.....20 lbs./sf
   - -assumed soil bearing pressure....2000 lbs./sf (max.)
   - -rafters.....L/240
   - -ceiling joists.....L/240
   - -walls.....L/240

Property Owner: Name, Address & Phone Number
Contractor: Name, Address & Phone Number
Designer: Name, Address & Phone Number
Project Location: Address

Date:

Sheet No.
1 of 6

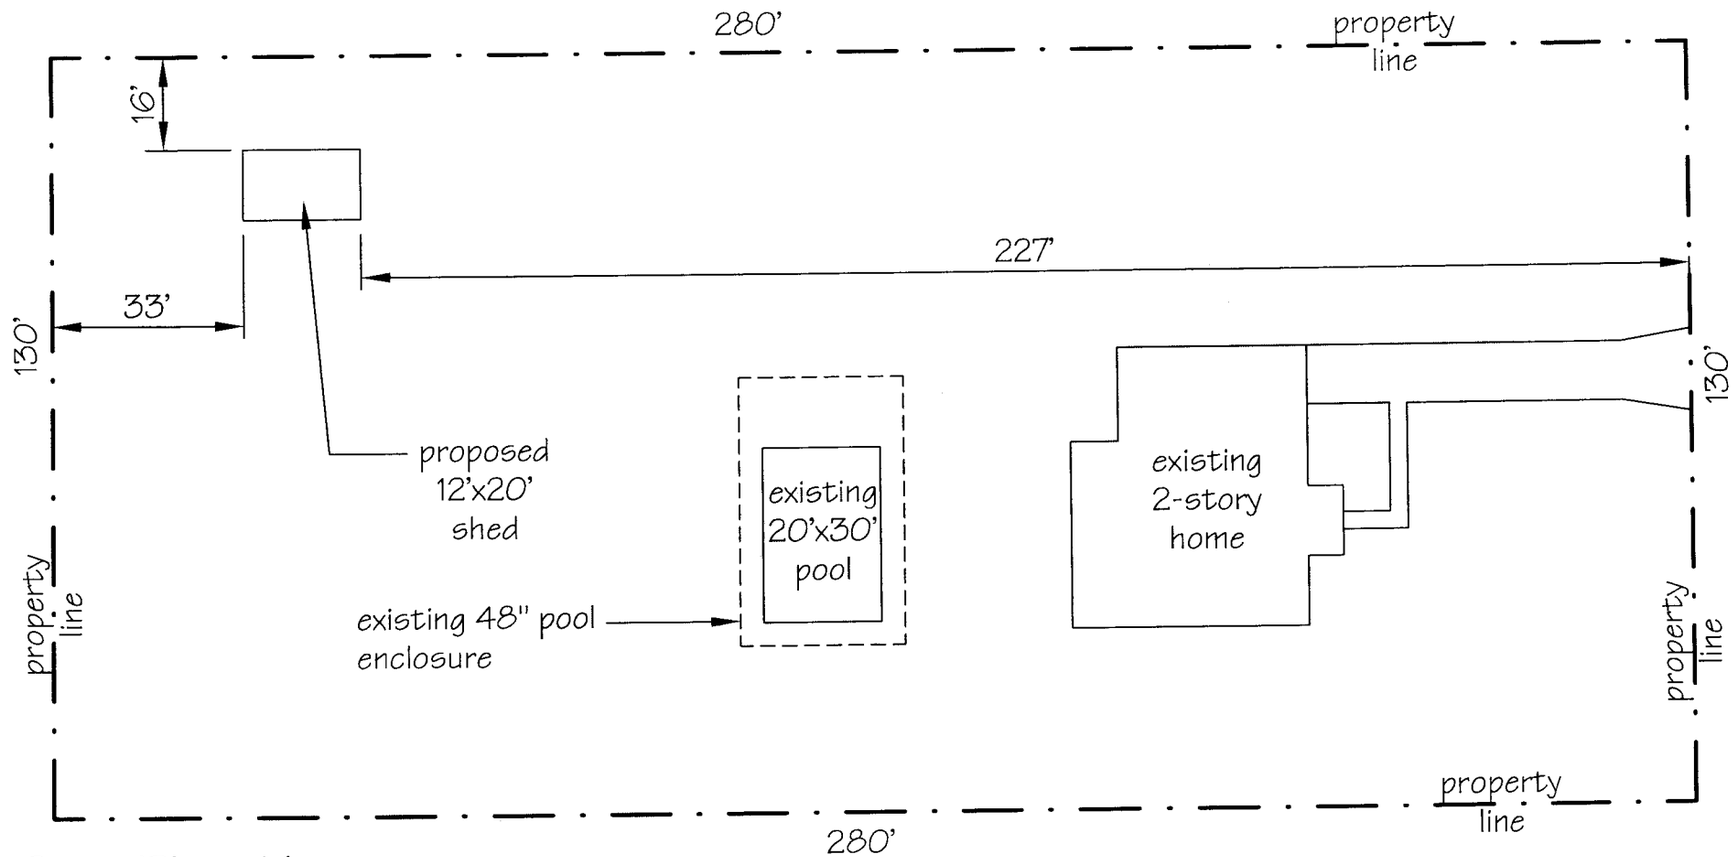

Site Plan Notes

1. Ground is level where the shed is to be built.
2. The shed floor shall not exceed 8" above the finished grade at the door.
3. Finished grade shall fall 6" within the first 10' from the shed.
4. The shed walls shall remain 6' from all other structures.

Site Plan

Scale: 1" = 30'

Property Owner: Name, Address & Phone Number
Contractor: Name, Address & Phone Number
Designer: Name, Address & Phone Number
Project Location: Address

Date:

Sheet No.
2 of 6

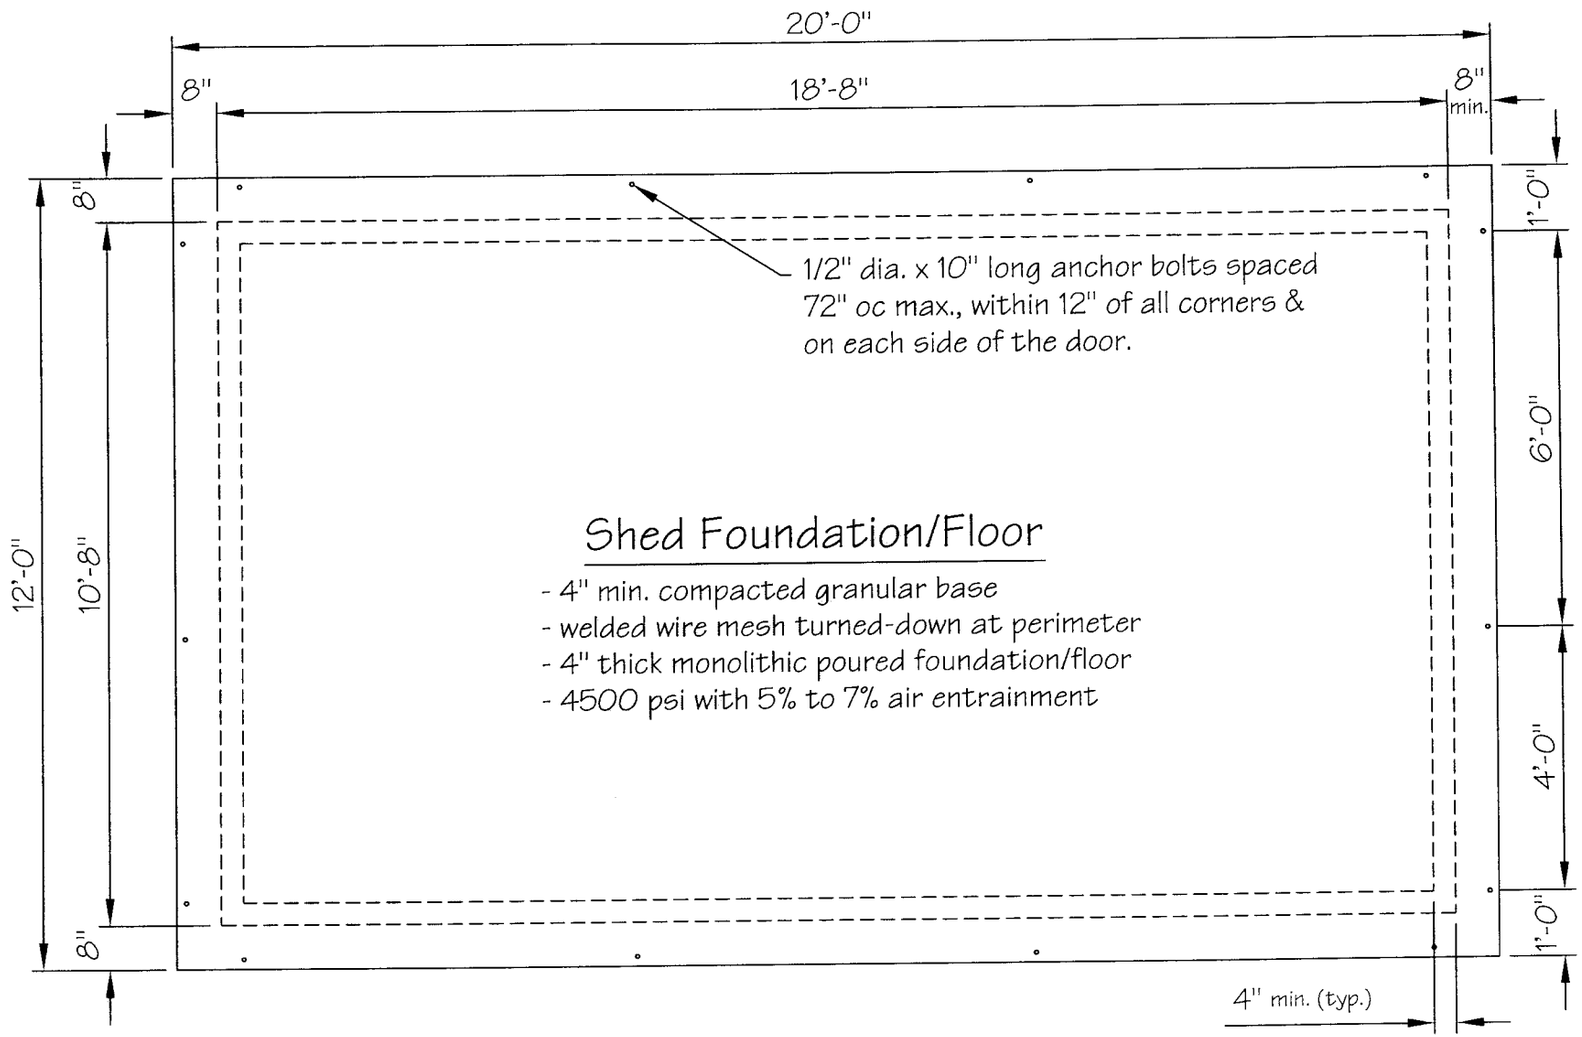

Foundation & Anchor Bolt Plan

Scale: 3/8" = 1'-0"

Property Owner: Name, Address & Phone Number
Contractor: Name, Address & Phone Number
Designer: Name, Address & Phone Number
Project Location: Address

Date:

Sheet No.
3 of 6

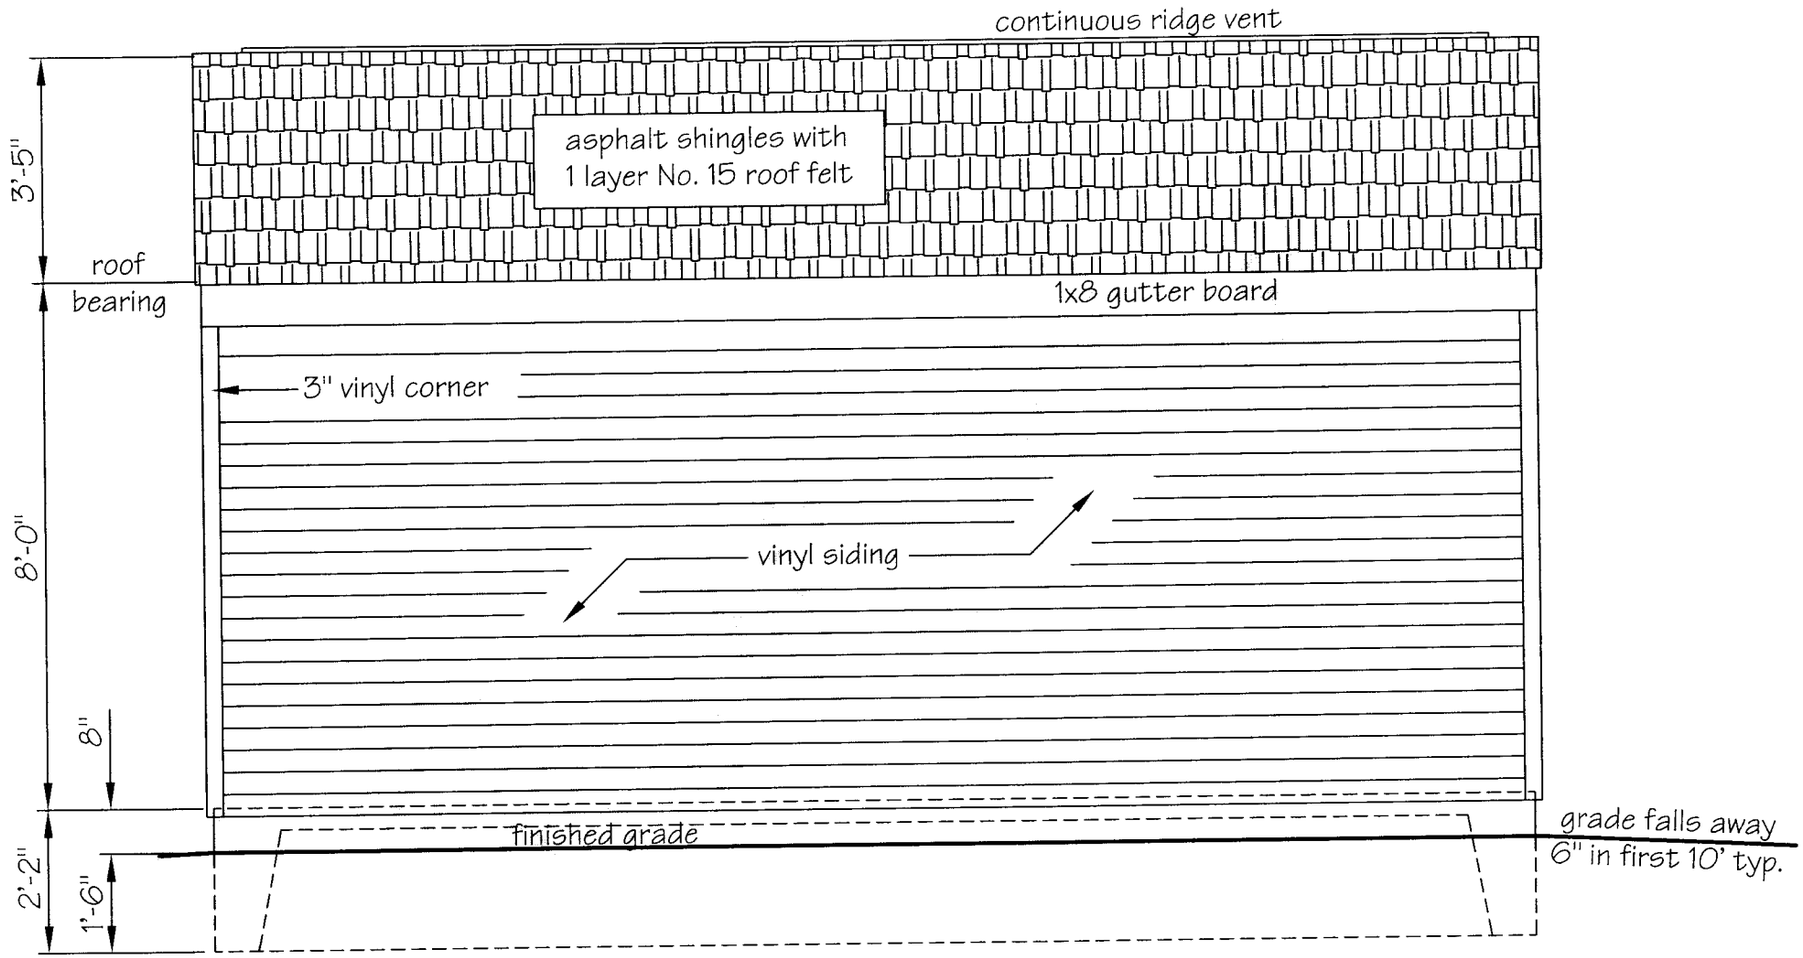

Left & Right Elevation Views

Scale: 3/8" = 1'-0"

Property Owner: Name, Address & Phone Number
Contractor: Name, Address & Phone Number
Designer: Name, Address & Phone Number
Project Location: Address

Date:

Sheet No.
4 of 6

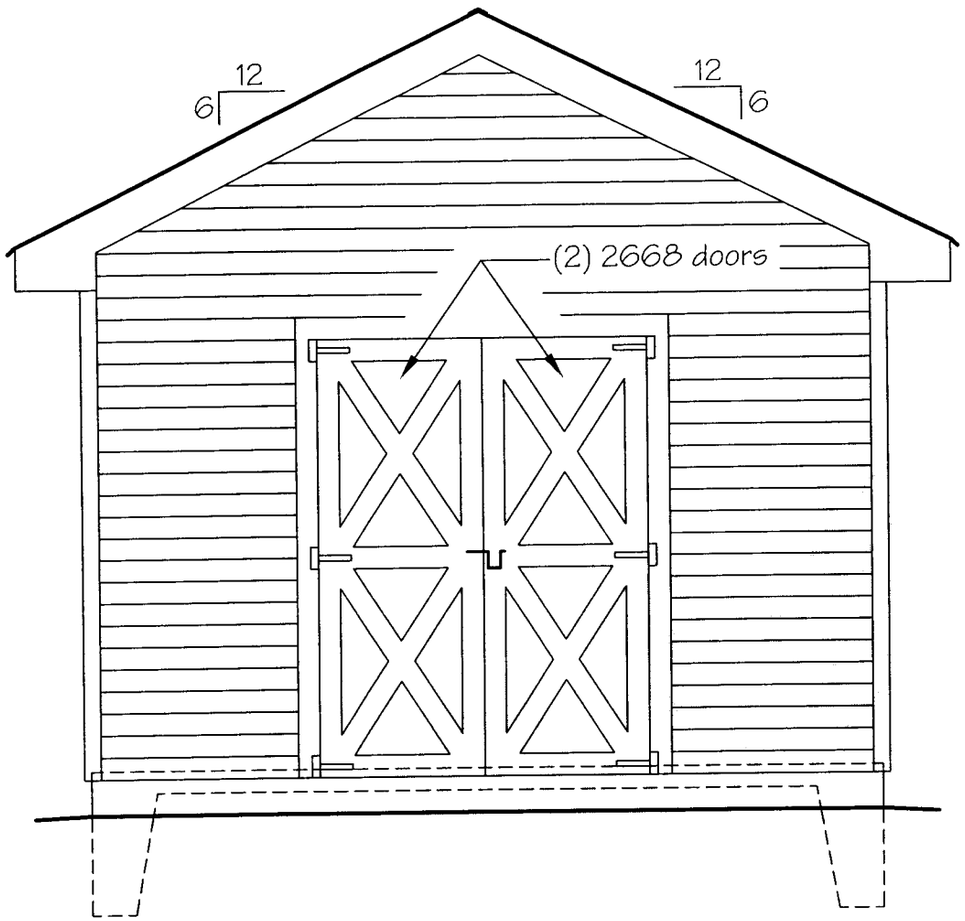

Front Elevation View

Scale: 3/8" = 1'-0"

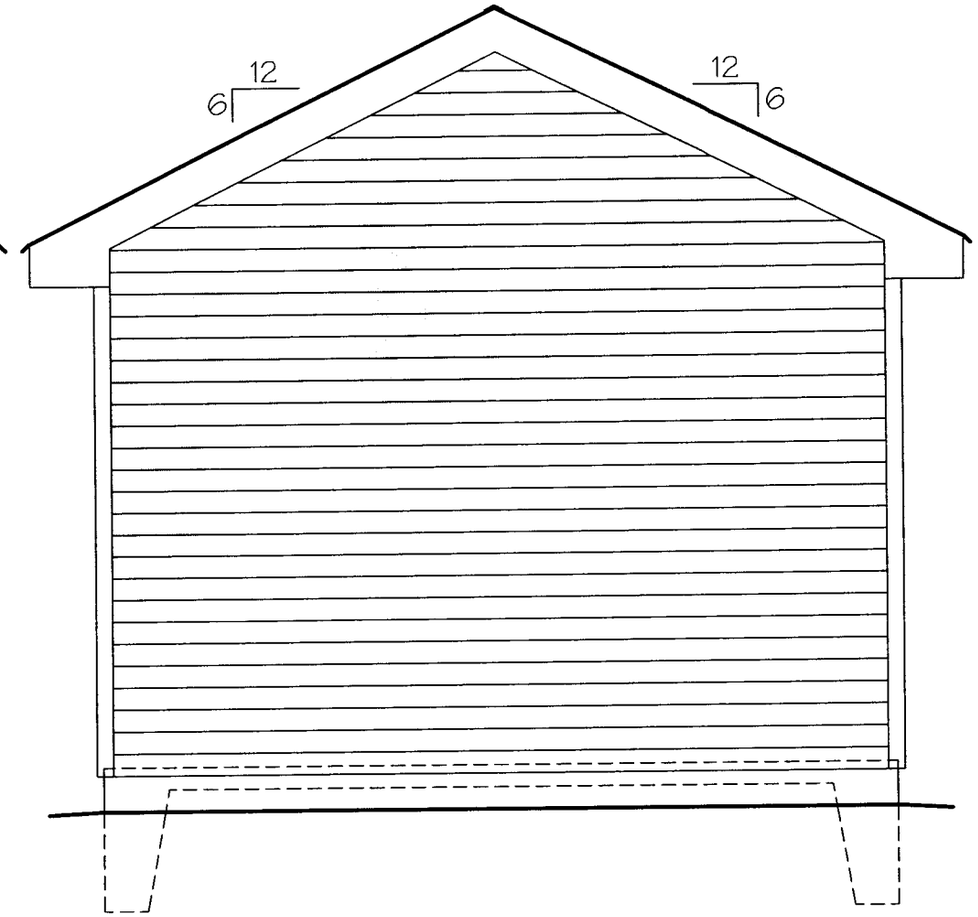

Rear Elevation View

Scale: 3/8" = 1'-0"

Property Owner: Name, Address & Phone Number
Contractor: Name, Address & Phone Number
Designer: Name, Address & Phone Number
Project Location: Address

Date:

Sheet No.
5 of 6

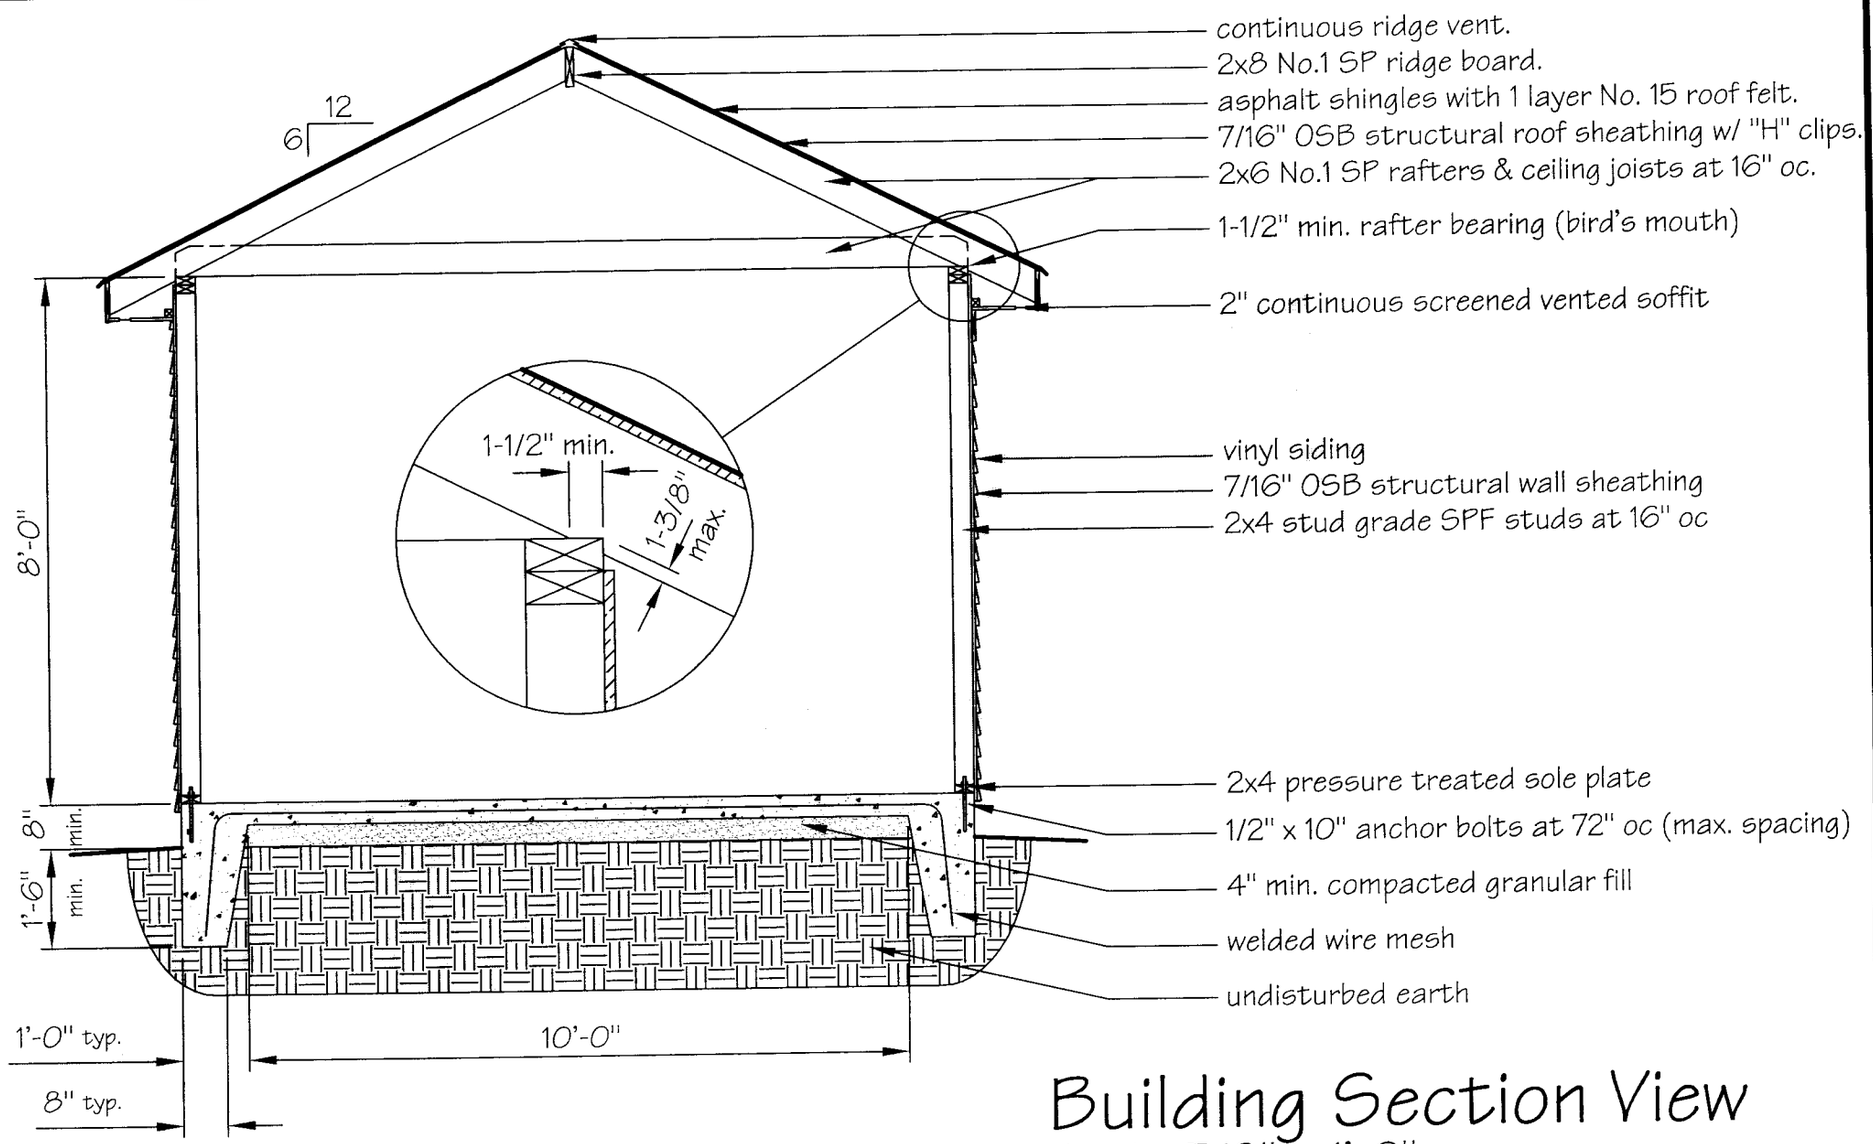

Building Section View

Scale: 3/8" = 1'-0"

Property Owner: Name, Address & Phone Number
Contractor: Name, Address & Phone Number
Designer: Name, Address & Phone Number
Project Location: Address

Date:

Sheet No.
6 of 6